5201\A$FP2A\A-2.0

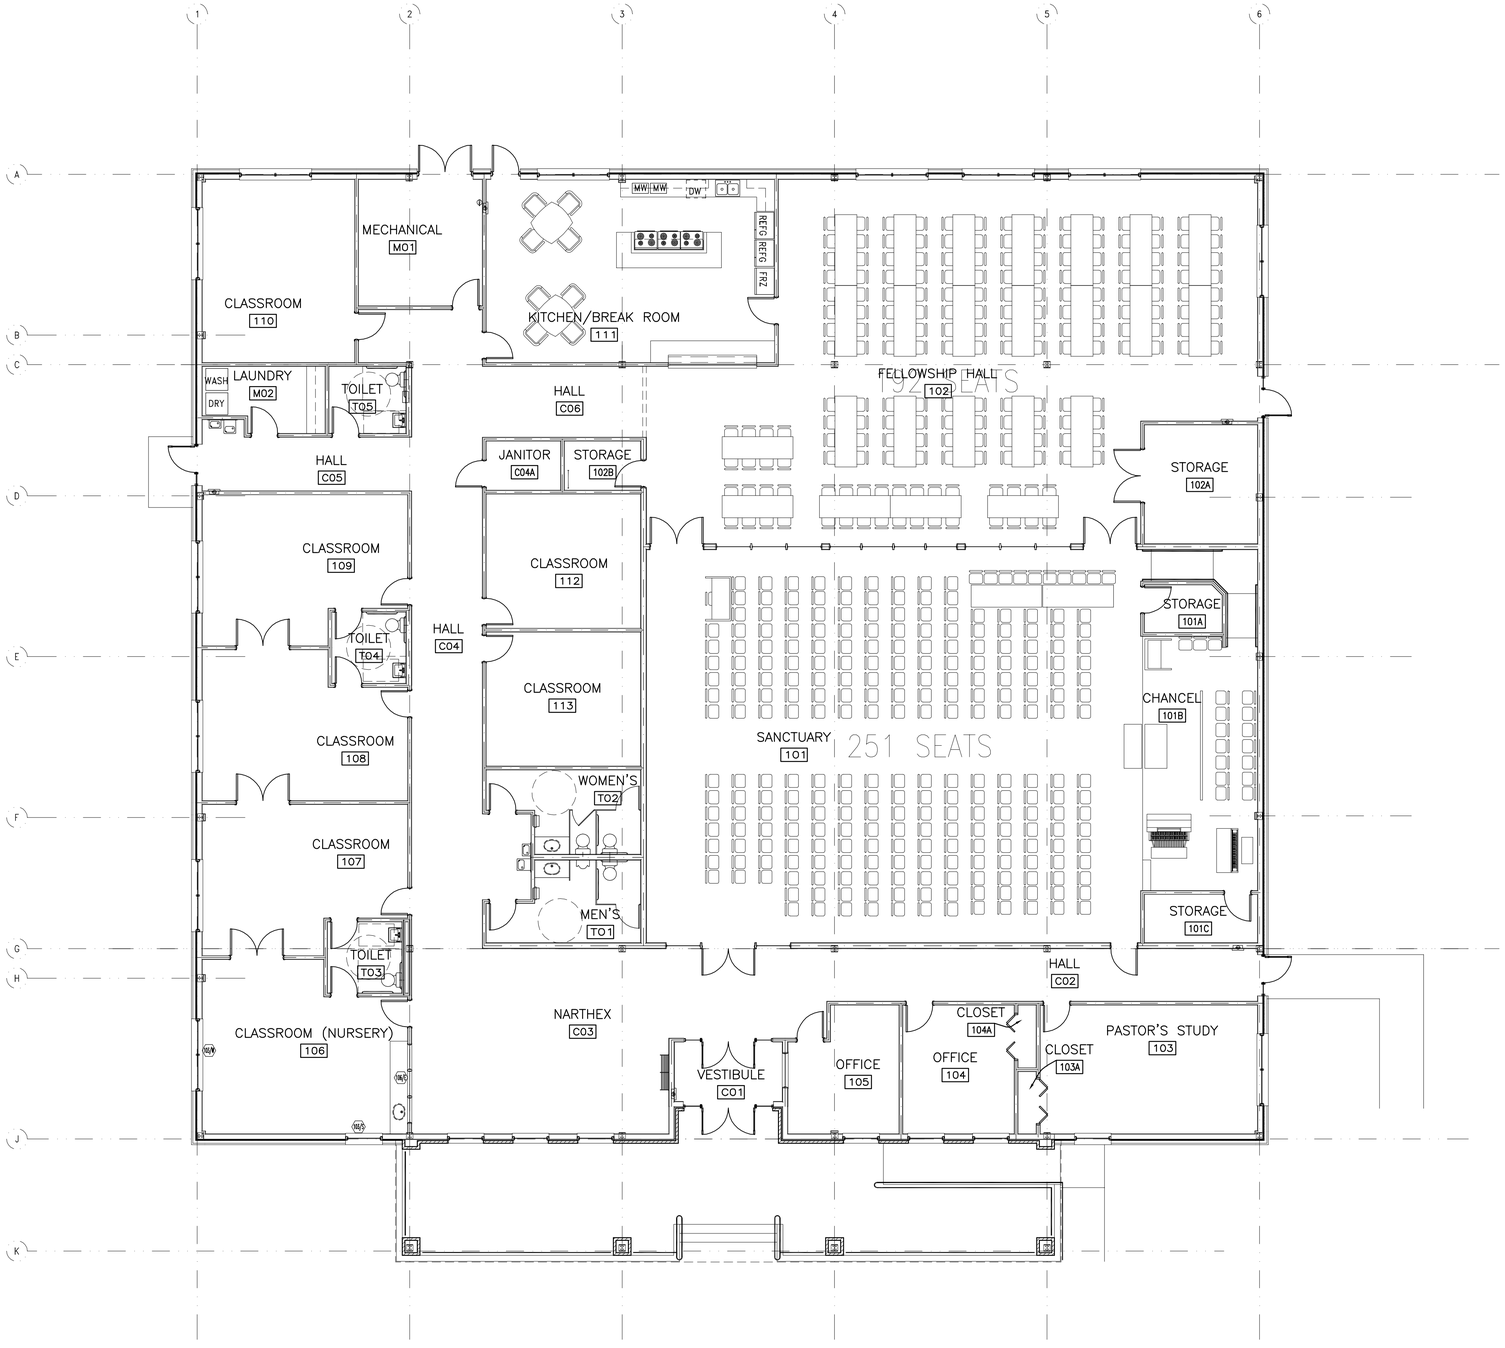

1 FLOOR PLAN - PHASE 1
SCALE: 1/8"=1'-0"

GROSS AREA 13,080 SQ. FT. PLUS "PORCH"

SEAL

DATE:
REVISIONS:

CONSTRUCTION DOCUMENTS FOR:

UNITED METHODIST CHURCH, EUDORA, KANSAS

The office of:
KENNETH O. von ACHEN
CHARTERED ARCHITECTS
Post Office Box 618
Eudora, Kansas 66025
PHONES: EUDORA - 785-542-2410; KANSAS CITY AREA - 913-236-4848
ARCHITECTS - ENGINEERS - PLANNERS - ESTB. 1945

von ACHEN PROJECT No. 5201

SHEET:

A-2.0

© KOvA, CA 2003